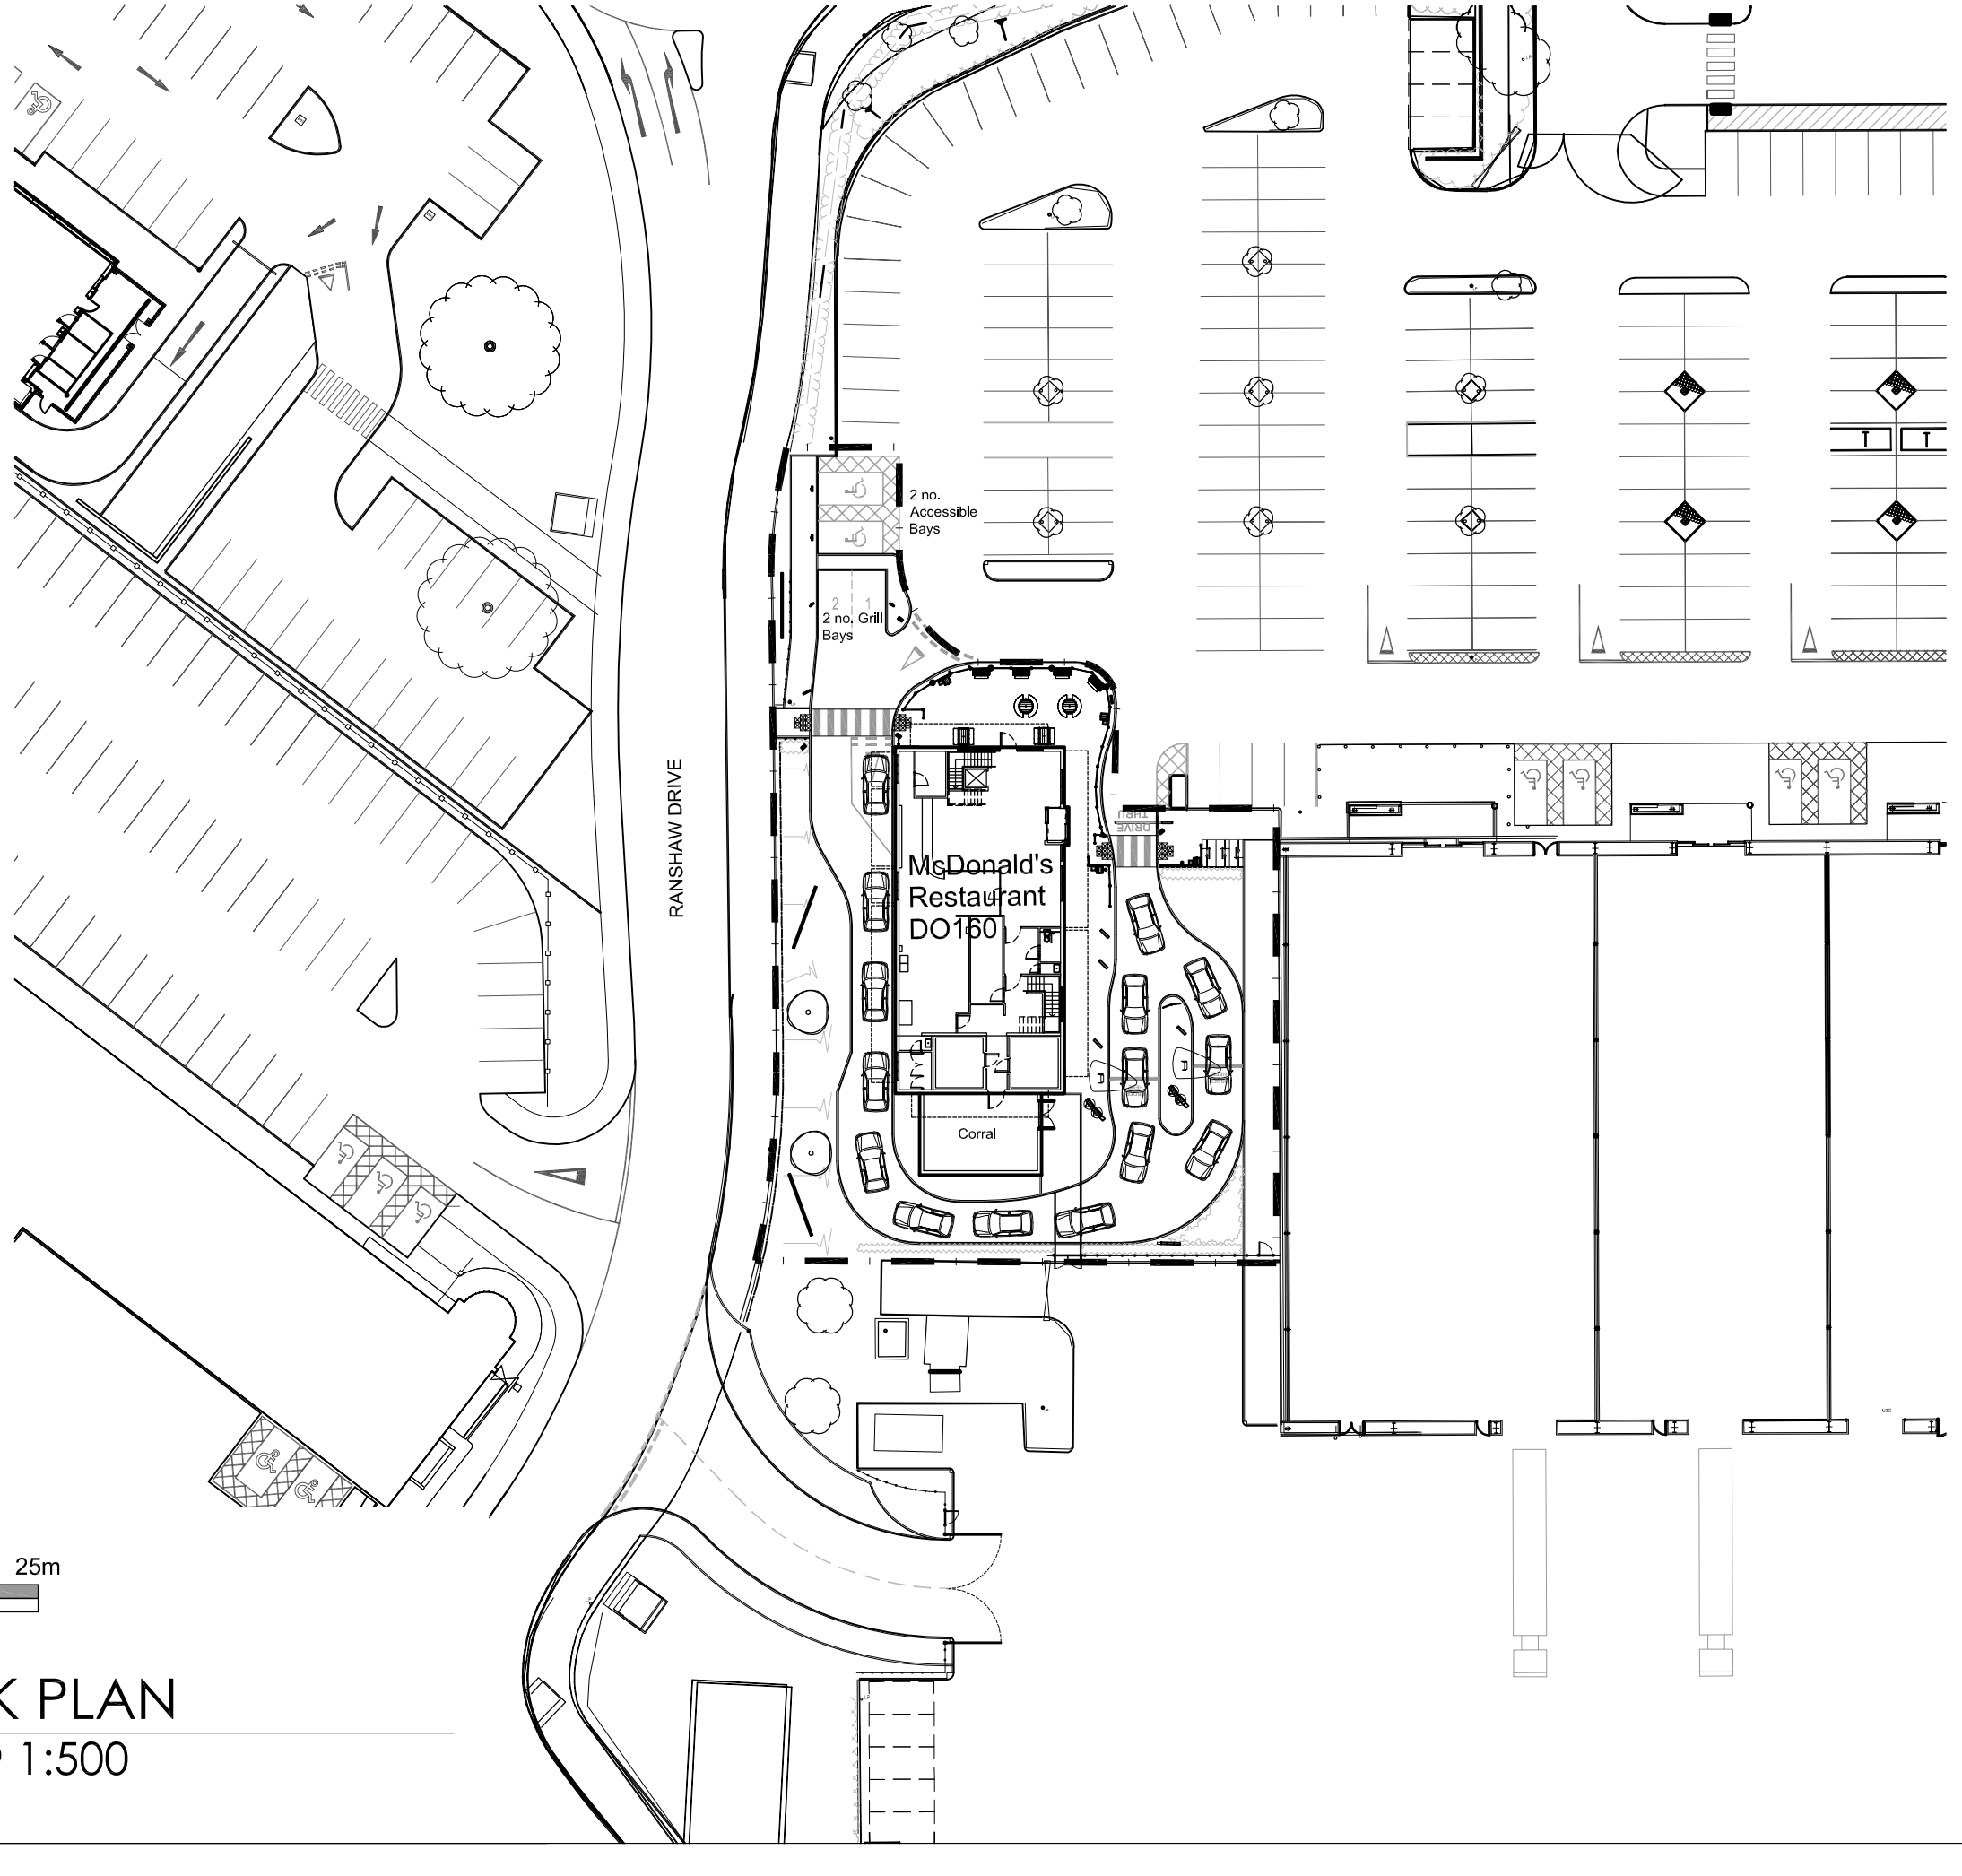

N

0 5 10 15 20 25m

Scale 1:500

BLOCK PLAN

Scale @ 1:500

NOTES

- All dimensions and levels are to be checked on site.
- Any discrepancies are to be reported to the architect before any work commences.
- This drawing shall not be scaled to ascertain any dimensions. Work to figured dims only.
- This drawing shall not be reproduced without express written permission from AEW.
- Title overlay drawings and ownership boundaries are produced using all reasonable endeavours. AEW cannot be responsible for the accuracy or scale discrepancy of base plans supplied to them.
- All works are to be undertaken in accordance with Building Regulations and the latest British Standards.
- All proprietary materials and products are to be used strictly in accordance with the manufacturers recommendations.
- Drawing based on The Harris Partnership Architects. Drawing No. 12368-102 Revision D.
- Scale for planning purposes only.
- Extent of McDonald's Demise Indicated thus:

REV	Date	Drawn by: -	Checked by: -
A	08/10/14	RC	JC

GRILL BAY DOTS MOVED - AS REQUESTED BY CHRIS ARMSTRONG.

Status: S2 — Purpose of Issue: For Information

drawing stage: PLANNING

client: McDonald's Restaurants Ltd

project: Hough Retail Park, Stafford

store: 8000

drawing title: BLOCK PLAN

date: 29/09/14 — drawn: RC

scale@A3: 1:500 — checked: JWC

Job No. 5392_AEW_8000_0002 Rev. A

AEW ARCHITECTS AND DESIGNERS LTD
THE ZENITH BUILDING, SPRING GARDENS
MANCHESTER M2 1AB TEL: 0161 214 6570 FAX: 0161 214 6571